Concept Drawing for Site Renovation

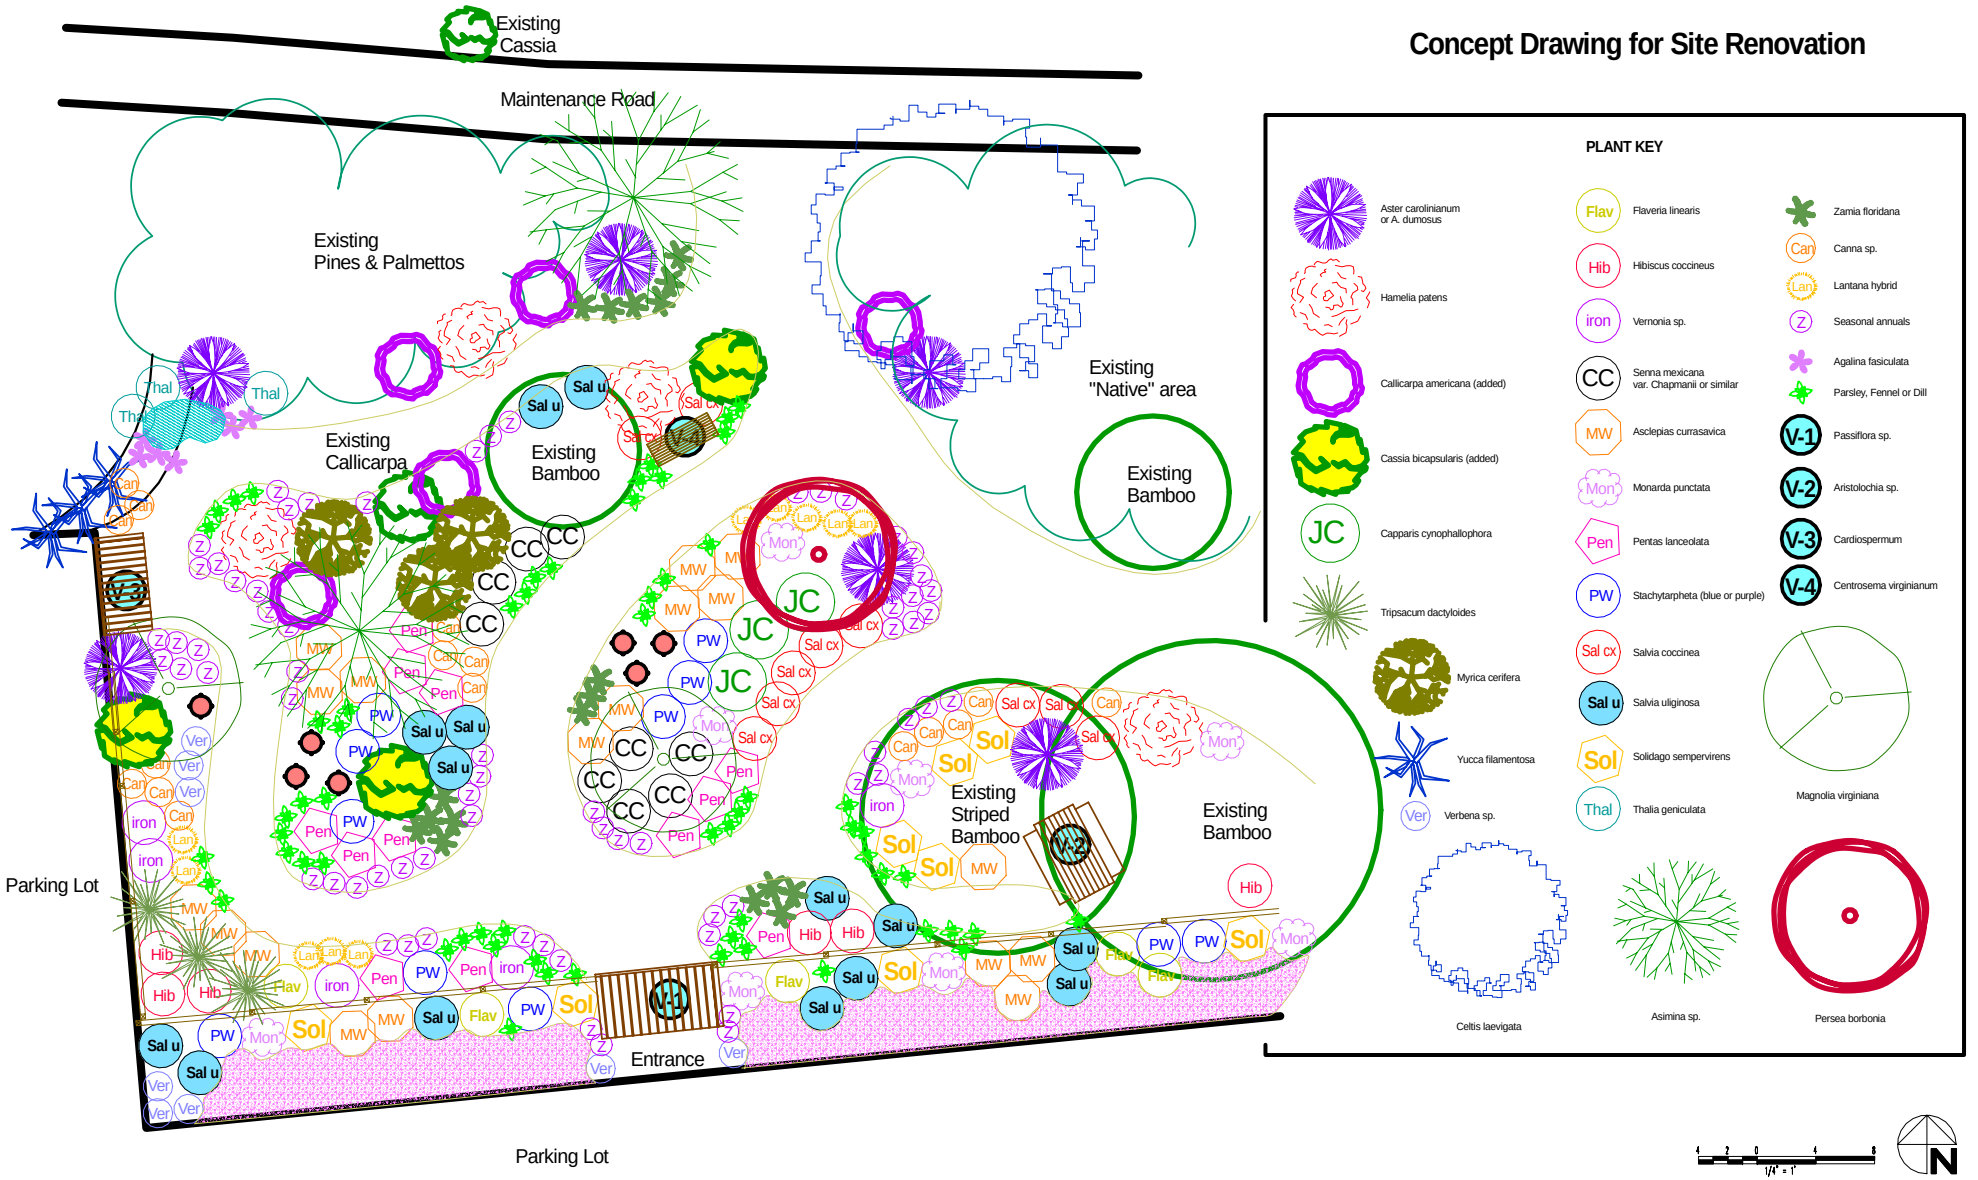

Tulinda's Garden
Cocoa, FL 32926
321-639-4017

Brevard Co.-UF IFAS Extension
BUTTERFLY GARDEN
Palm Bay, FL
February 11, 2008